


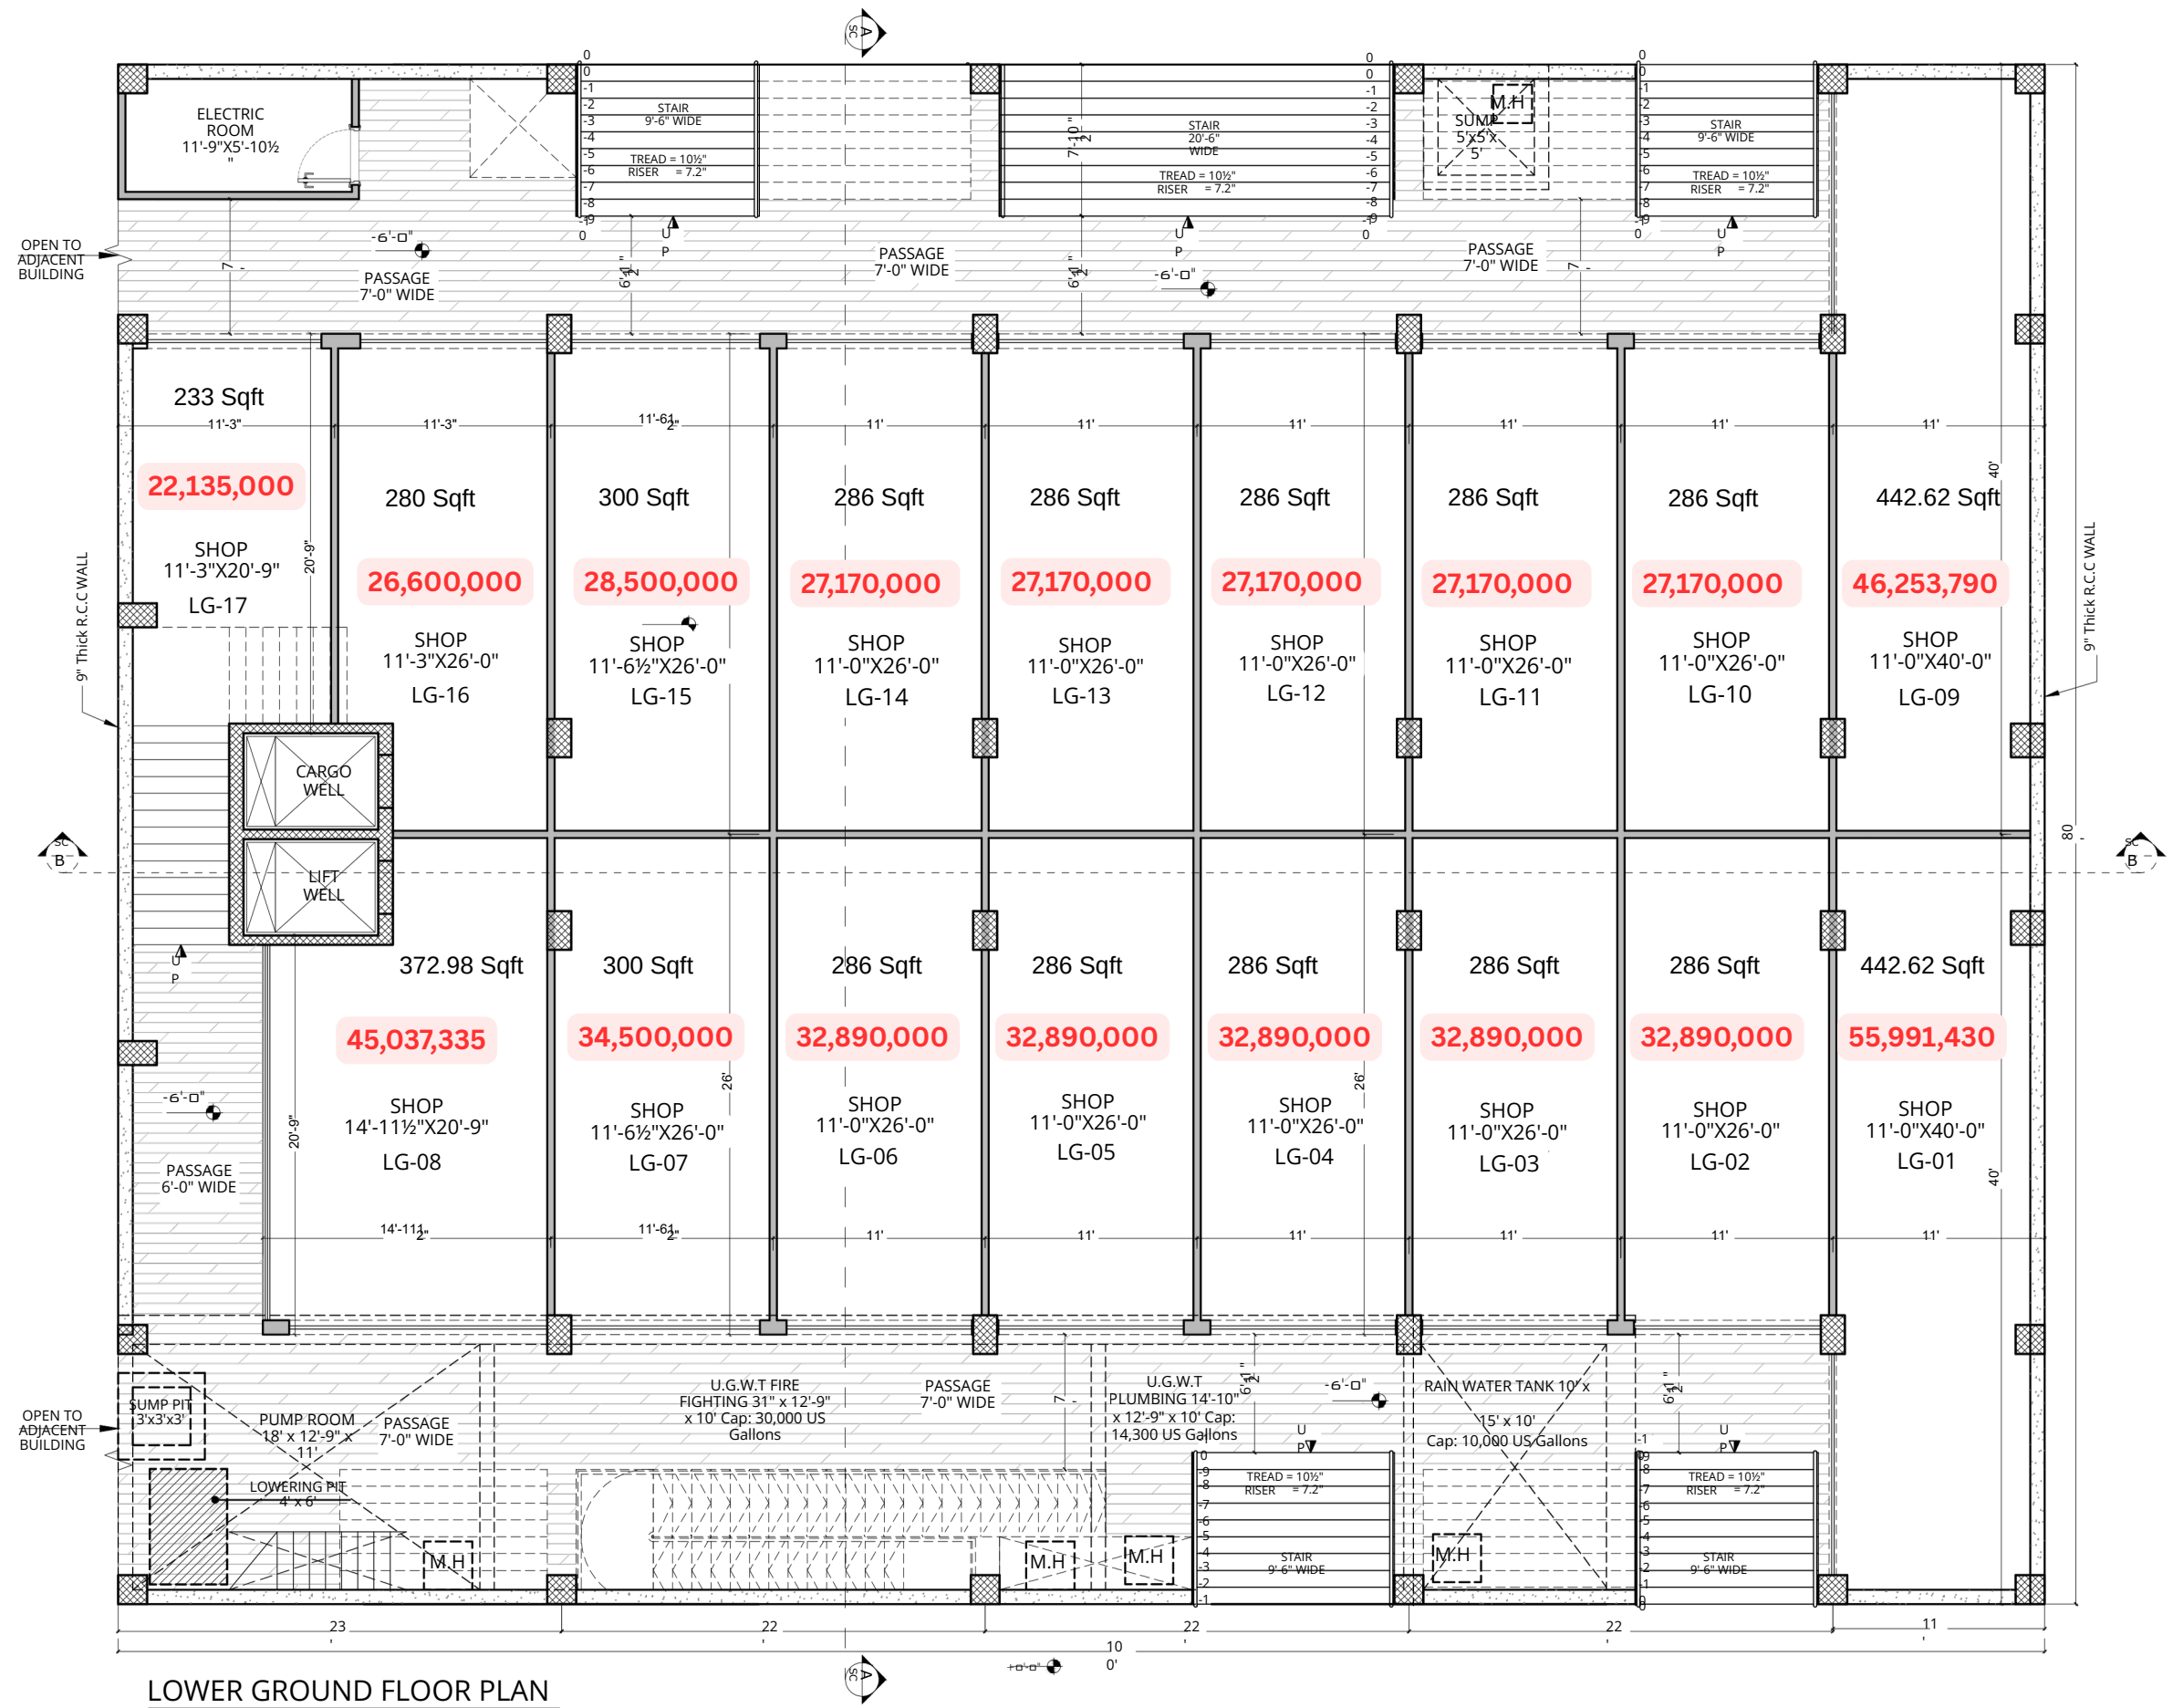

Title :-
LOWER GROUND FLOOR

Drawing Number :-
A-03

Scale :-
N.T.S


Date :-
May-2025

DrawnBy :-
A-Sattar

Checked By:-
Ar. Hamayun Khan

Project :-
COMMERCIAL BUILDING
PLOT NO:19-A SECTOR G-14
MARKAZ ISLAMABAD.

North Sign :-

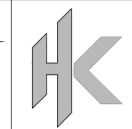

HAMAYUN KHAN
OFFICE 3, LOWER GROUND TAHA ARCADE
E-11 MARKAZ, ISLAMABAD.
Mob: 0336-6663333 e-mail: hkarchi@yahoo.com
CDA Licence#:- CDA/D-ARCH-2(72)632/A/2025